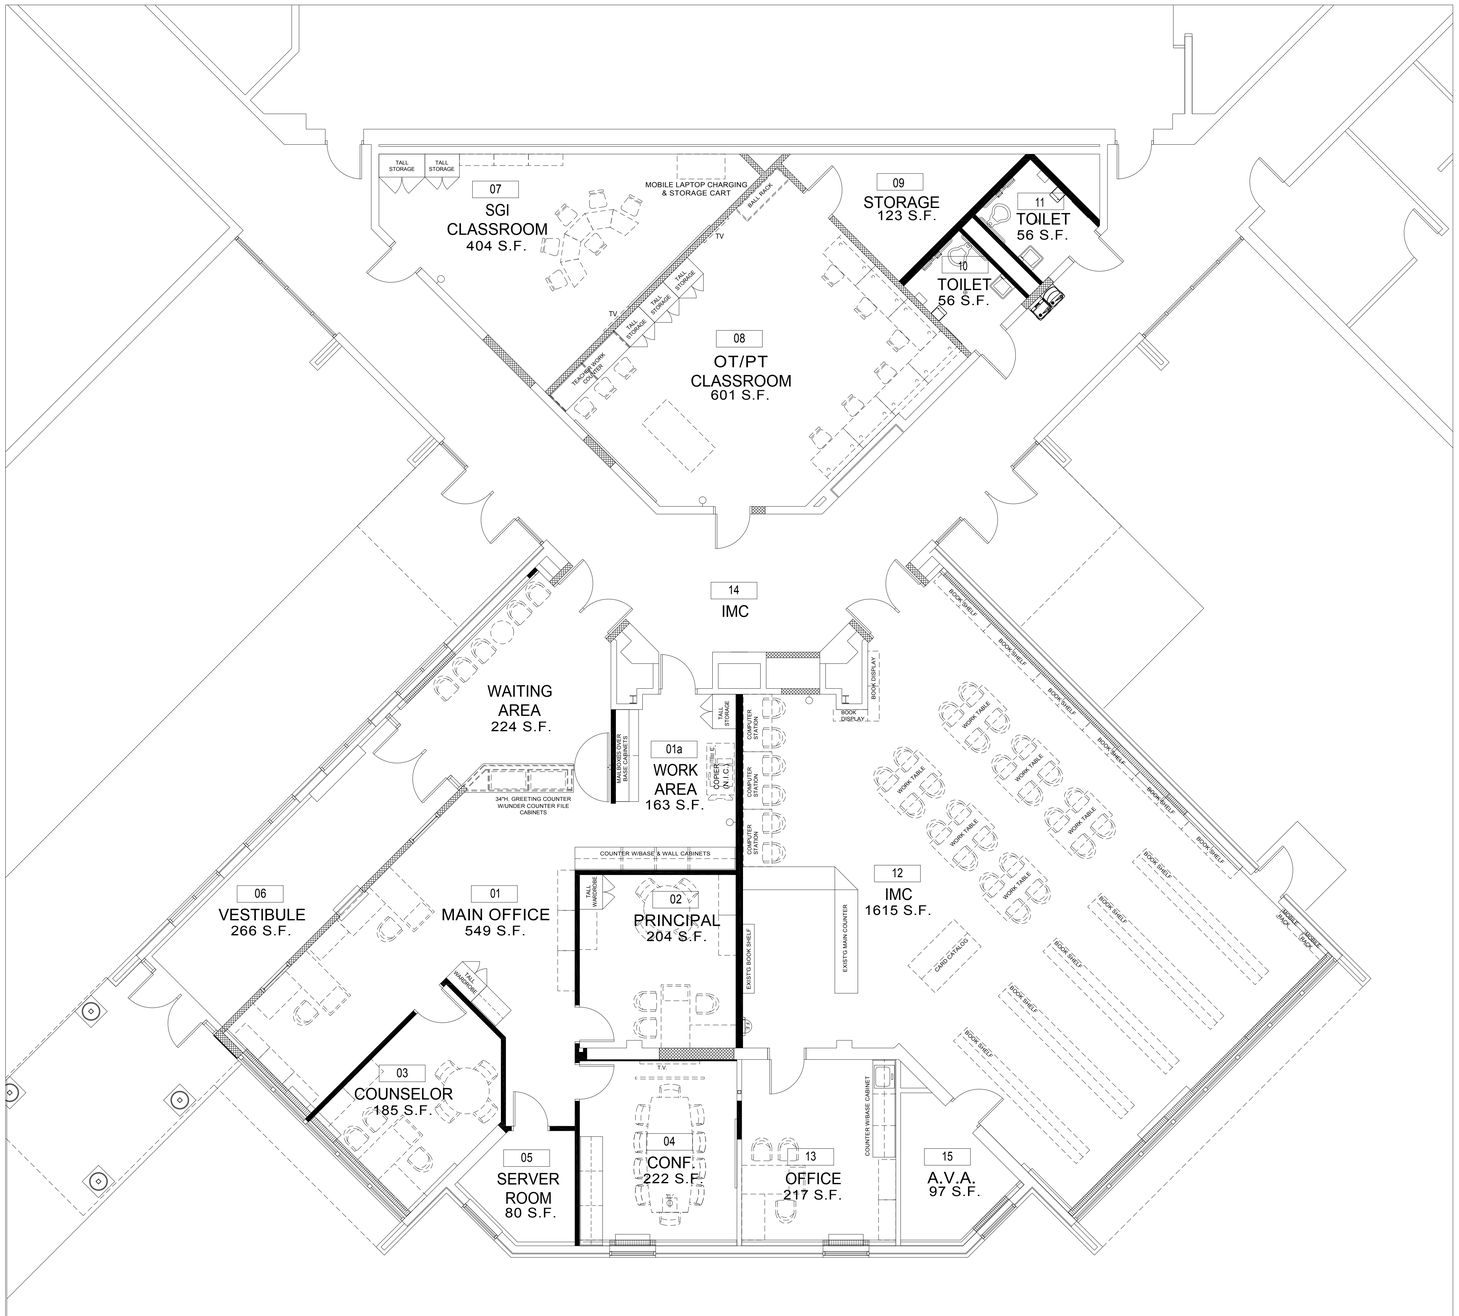

PROPOSED FLOOR PLAN

PROPOSED STREET ELEVATION

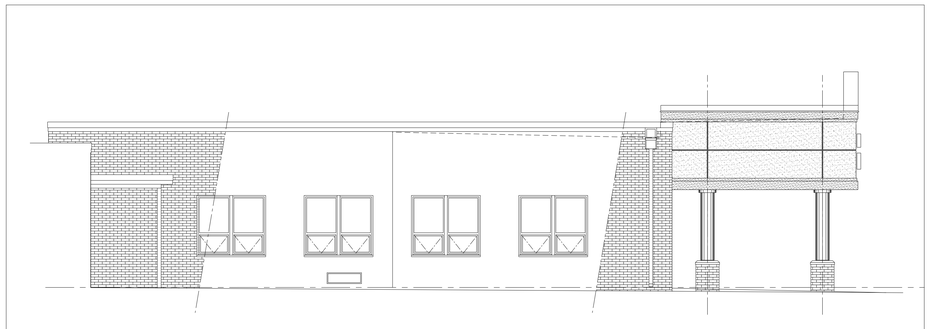

PROPOSED SIDE ELEVATION

MAIN ROAD ELEMENTARY SCHOOL

Garrison Architects
A Professional Corporation of Architects and Planners
713 CREEK ROAD, BELLMAWR, NEW JERSEY 08031 (856) 396-6200

Security Vestibule and Office Renovations / Additions for:

FRANKLIN TOWNSHIP SCHOOL DISTRICT

3228 Coles Mill Road Franklinville, NJ 08322